Residential Tree Planting Policy

(See Mayer's Zoning Ordinance - Landscaping Section)

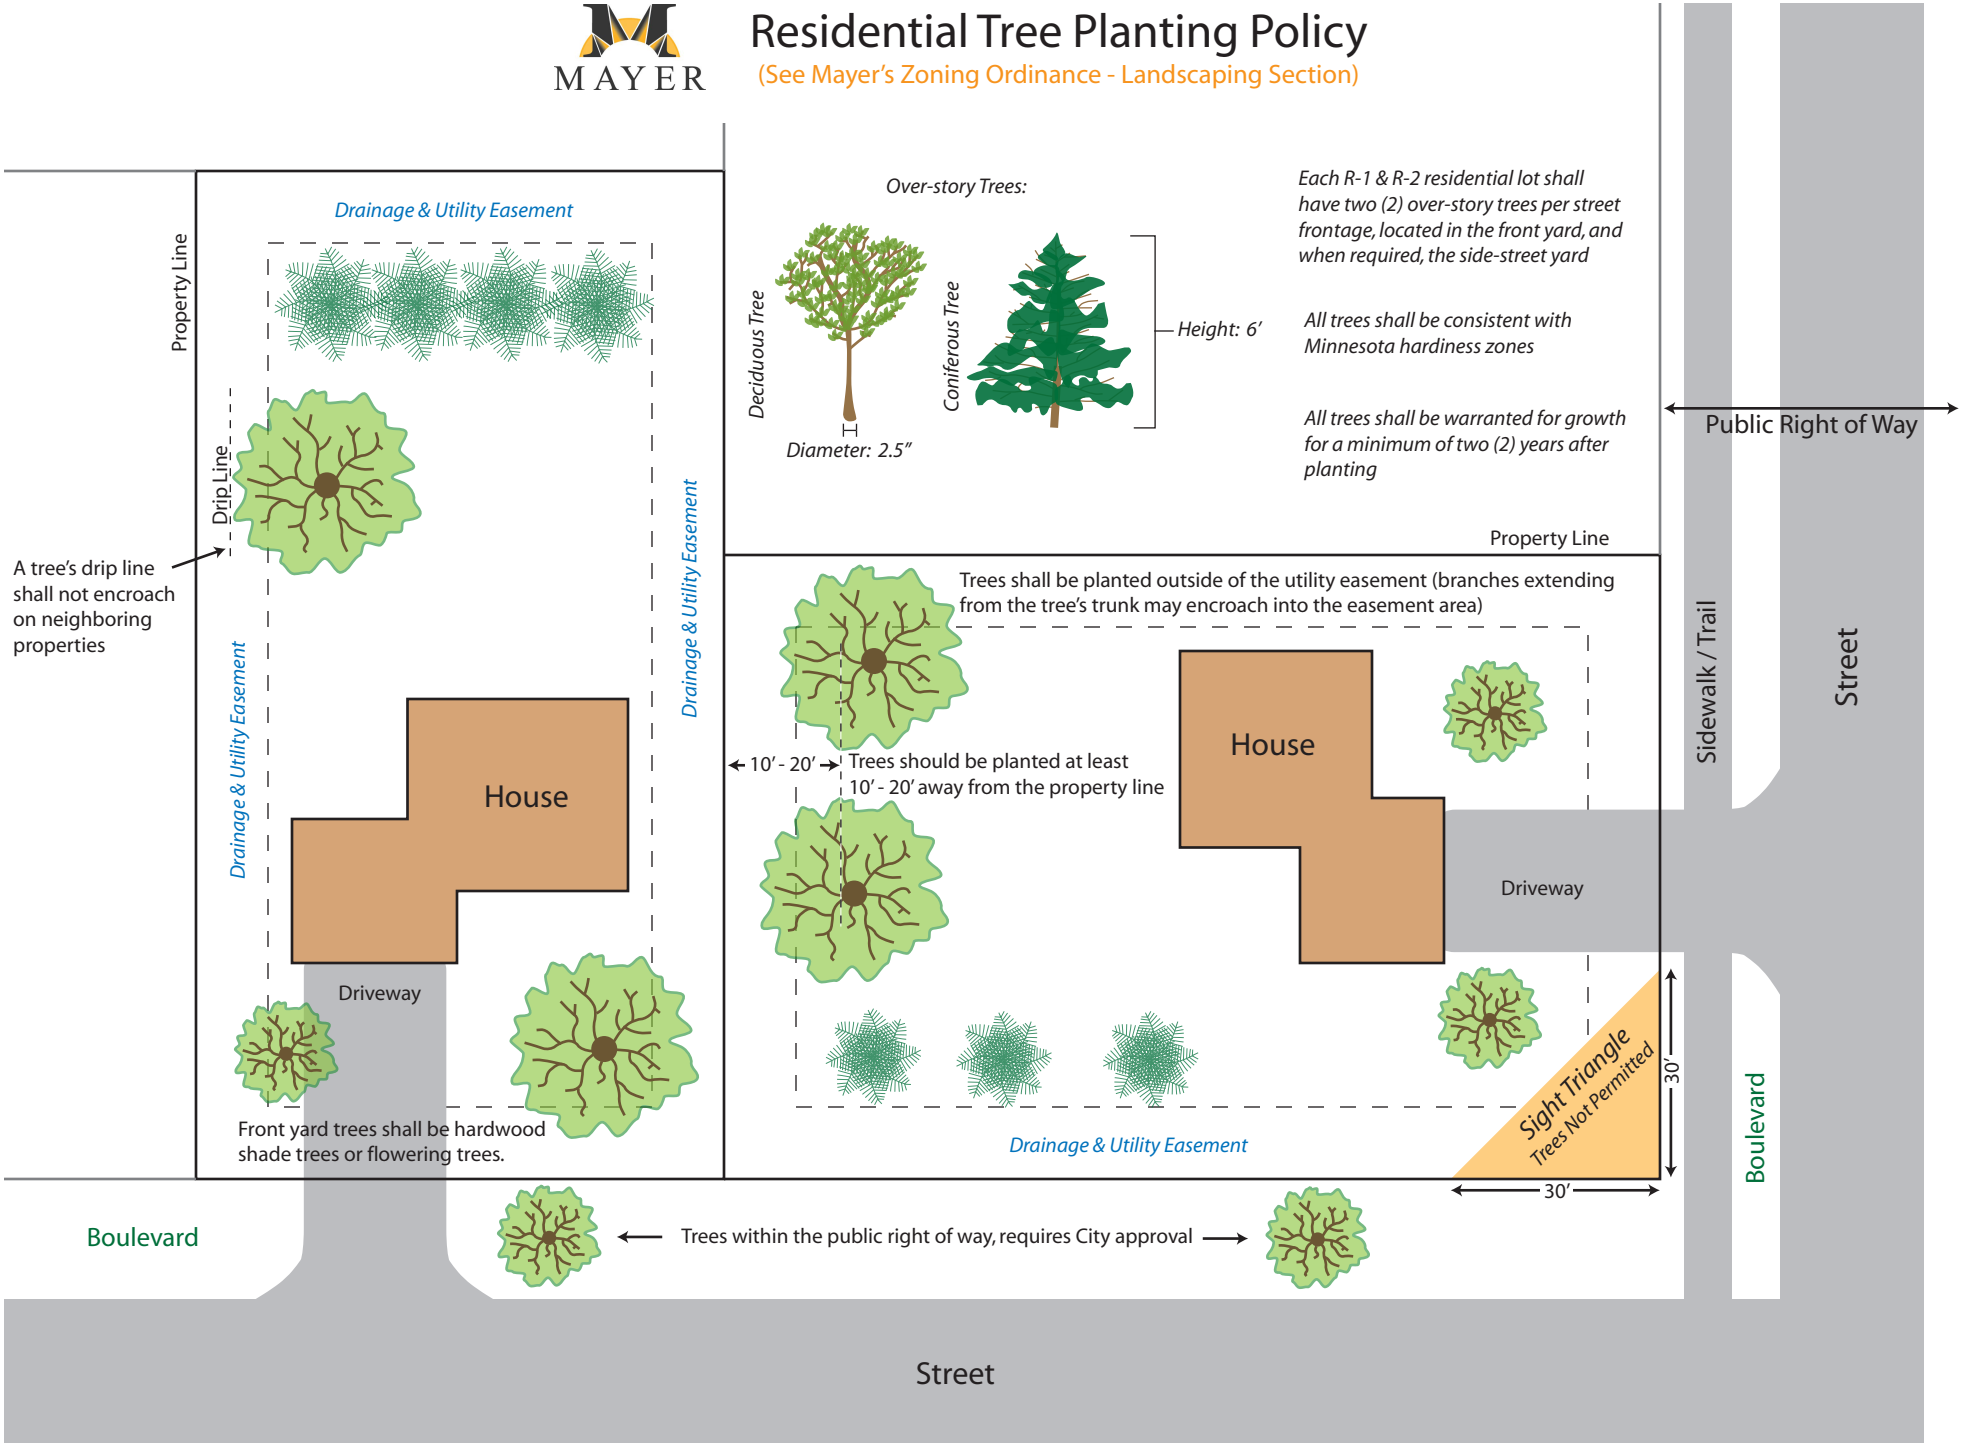

Drawn By: Benjamin Baker
Date: March 19, 2007